Apply for a Pavement License

MSDC Ref:	**LI/26/1922**

Applicant Details

Licence Type	**Renewing current licence**
Applicant Details	
First Name	**Charlotte**
Last Name	**Griffin**

Premises Details

Premises Details	
Applicant address	
Street address	**32-36 SOUTH ROAD**
Town/Village	**HAYWARDS HEATH**
County	**WEST SUSSEX**
Postcode	**RH16 4LA**
Label	
Premises Name	**COFFEE#1**
Specify the purpose for which the license will be used	**for use by other people for the consumption of food or drink**

Furniture

Specify the days of the week on which it is proposed to have furniture on the highway	**Monday,Tuesday,Wednesday,Thursday,Friday,Saturday,Sunday**

Monday from	**07:00**
Monday to	**19:00**
Tuesday from	**07:00**
Tuesday to	**19:00**
Wednesday from	**07:00**
Wednesday to	**19:00**
Thursday from	**07:00**
Thursday to	**19:00**
Friday from	**07:00**
Friday to	**19:00**
Saturday from	**07:00**
Saturday to	**19:00**
Sunday from	**08:00**
Sunday to	**19:00**
Label	
Describe the type of furniture to which the application relates	**5 X TABLES - BLACK COMPOSITE TOP ON POWDER COATED FRAME 16 X CHAIRS - VARIOUS COLOURS REINFORCED POLYPROPYLENE**

Supporting Documents

Are the plan or photos of the furniture planned different from the existing licence.	**No**


Details

The proposed duration of the licence 2 Years	
Date	**11/11/2026**
All information provided in this form is true and accurate to the best of my knowledge.	**Yes**

	COVERS	TRADABLE SQUARE FOOTAGE	GROSS INTERNAL AREA
INTERNAL	70	120m²/1291Ft²	180m²/1937Ft²
EXTERNAL	16	N/A	N/A
TOTAL COVERS	**86**	**120m²/1291Ft²**	**180m²/1937Ft²**

1:50

1m 0 1m 2m 3m 4m 5m

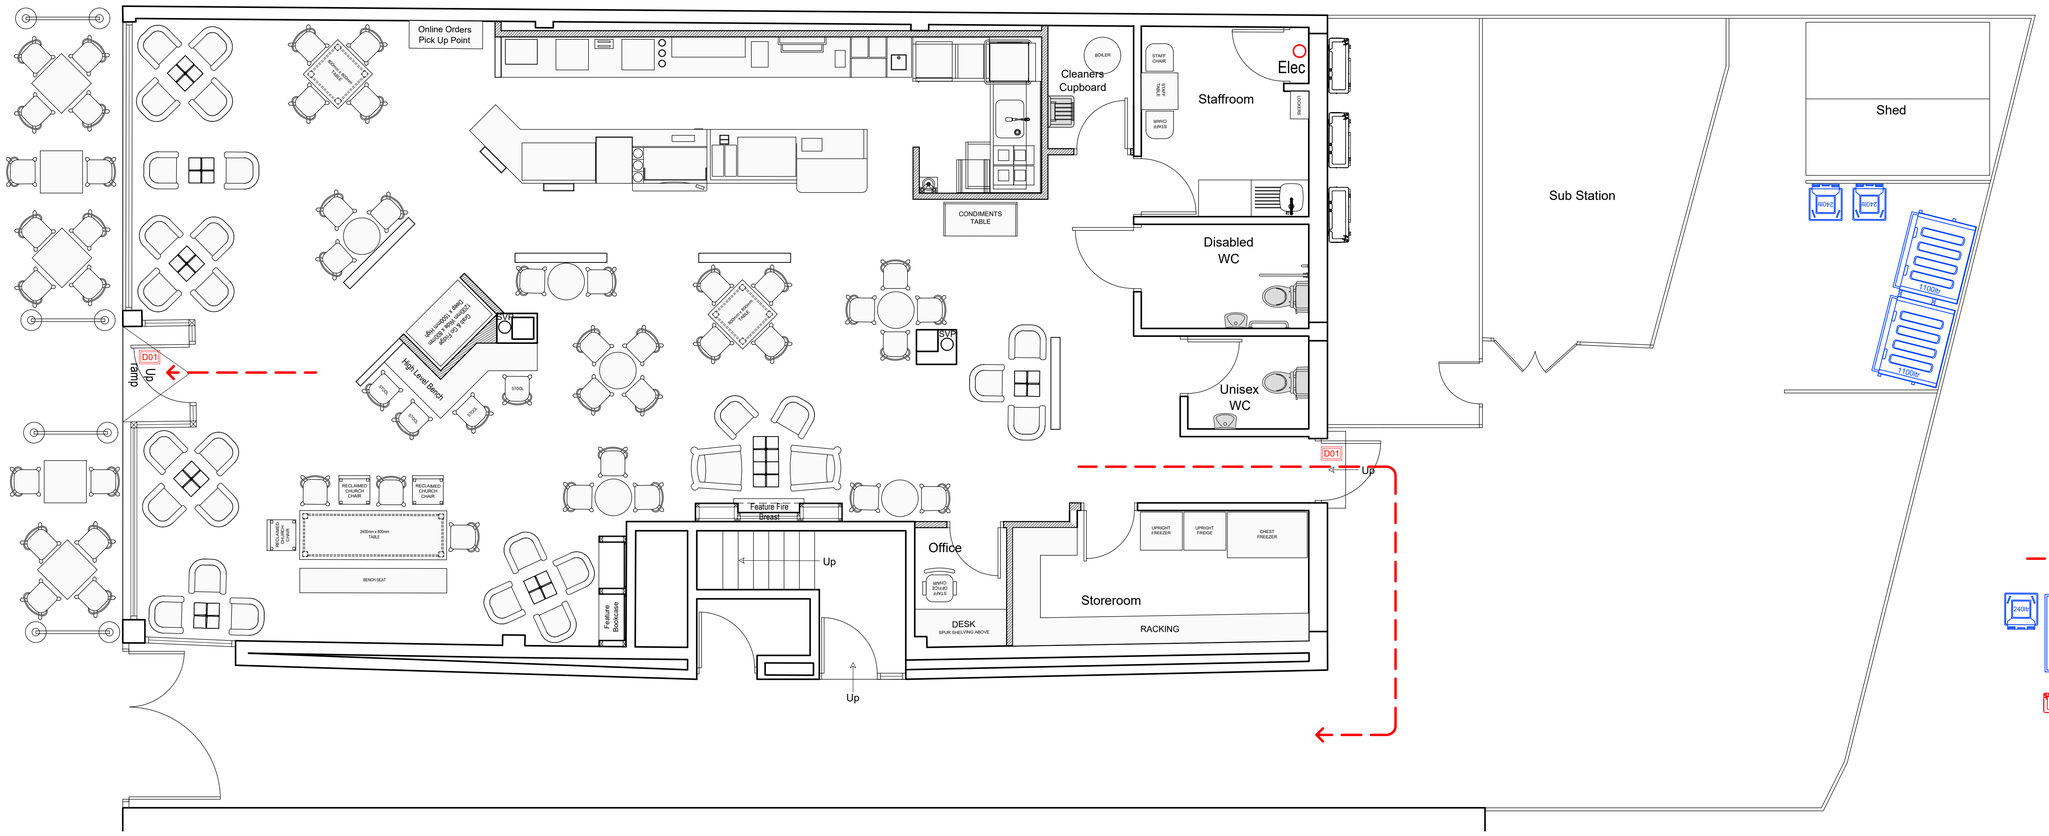

NOTE:

The Contractor is to check and verify all building and site dimensions, levels and sewer invert levels at connection points before work starts.

This drawing must be read with and checked against any structural or other specialist drawings provided.

The Contractor is to comply in all respects with the current Building Regulations whether or not specifically stated on these drawings.

This drawing is not intended to show details of foundation or ground conditions. Each area of ground relied upon to support the structure depicted must be investigated by the Contractor and suitable methods of foundation be provided.

This drawing is to be read in conjunction with all other standard Caffe Nero specifications and documentation.


© This drawing remains the Copyright of Caffe Nero

D01 Door to achieve 850mm clear width opening, (therefore structural opening 1010mm to 1050mm) and to open in the direction of egress and fitted with all associated panic hardware, allowing for a panic bar, (a push-pad is not acceptable).

Dedicated Means Of Escape Route

2400ltr 1100ltr Coffee#1 Allocated Bin Storage Area for 2 x 1100 Ltr & 2 x 240Ltr wheelie bins, positioned remotely within rear carpark. Dedicated demise - 3.2m Wide x 2.4m Deep x 1.85 m High

Location for Coffee#1 A/C Condensers to be located within dedicated fenced area.

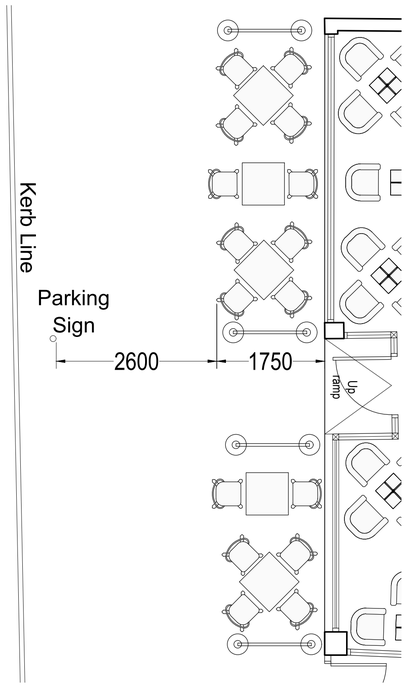

External Front Seating Area

Rev.		By	Date
A	Details added to Ext Seating area.	CG	21-11-24

Thomas Parry Design Ltd
The Old Sketty Coach House,
21 Gower Road, Sketty
Swansea, SA2 9BX

t: 01792 290755

e: design@thomasparry.co.uk
w: www.thomasparry.co.uk

© COPYRIGHT THOMAS PARRY DESIGN LTD

Coffee#1

Caffe Nero
9-15 Neal Street,
Covent Garden,
London,
WC2H 9PW

TEL: 020 7520 5150

Email:enquiries@caffenero.com
Website: www.caffenero.com

Site

32/36 South Road,
Haywards Heath
RH16 4LA


Title

PROPOSED GROUND FLOOR PLAN

Project Manager/ Checked:	Drawn By:	Scale:	Date:
	C.Grayson	A1@1:50	05-11-24

Arch/Designer	System No/ Project No.	Drwg No.	Rev.
THOM/PAR	A-G/1617-24	P03	A

PROPOSED GROUND FLOOR PLAN
1:50 Scale @ A1

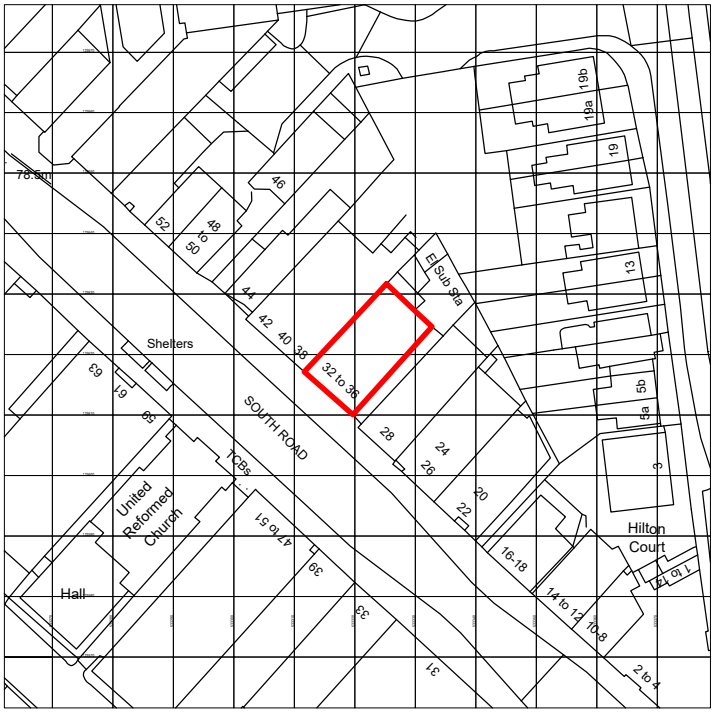

Ordnance Survey, (c) Crown Copyright 2024. All rights reserved. Licence number 100022432

Site Address

32-36 South Road

Haywards Heath

RH16 4LA

N

1:1250

25m 0 25m 50m 75m 100m 125m

SITE LOCATION PLAN

1:1250 Scale @ A4

NOTE:

The Contractor is to check and verify all building and site dimensions, levels and sewer invert levels at connection points before work starts.

This drawing must be read with and checked against any structural or other specialist drawings provided.

The Contractor is to comply in all respects with the current Building Regulations whether or not specifically stated on these drawings.

This drawing is not intended to show details of foundation or ground conditions. Each area of ground relied upon to support the structure depicted must be investigated by the Contractor and suitable methods of foundation be provided.

This drawing is to be read in conjunction with all other standard Caffe Nero specifications and documentation.

© **This drawing remains the Copyright of Caffe Nero**

Rev.		By	Date

Thomas Parry Design Ltd
The Old Sketty Coach House,
21 Gower Road, Sketty
Swansea, SA2 9BX

t: 01792 290755

e: design@thomasparry.co.uk
w: www.thomasparry.co.uk

© COPYRIGHT THOMAS PARRY DESIGN LTD

Coffee#1

Caffe Nero
9-15 Neal Street,
Covent Garden,
London,
WC2H 9PW

TEL: 020 7520 5150

Email:enquiries@caffenero.com
Website: www.caffenero.com

Site

32/36 South Road,
Haywards Heath
RH16 4LA

Title

SITE LOCATION PLAN

Project Manager/ Checked:	Drawn By:	Scale:	Date:
	C.Grayson	A4@1:1250	13-11-24

Arch/Designer	System No/ Project No.	Drwg No.	Rev.
THOM/PAR	A-G/1617-24	P04	-