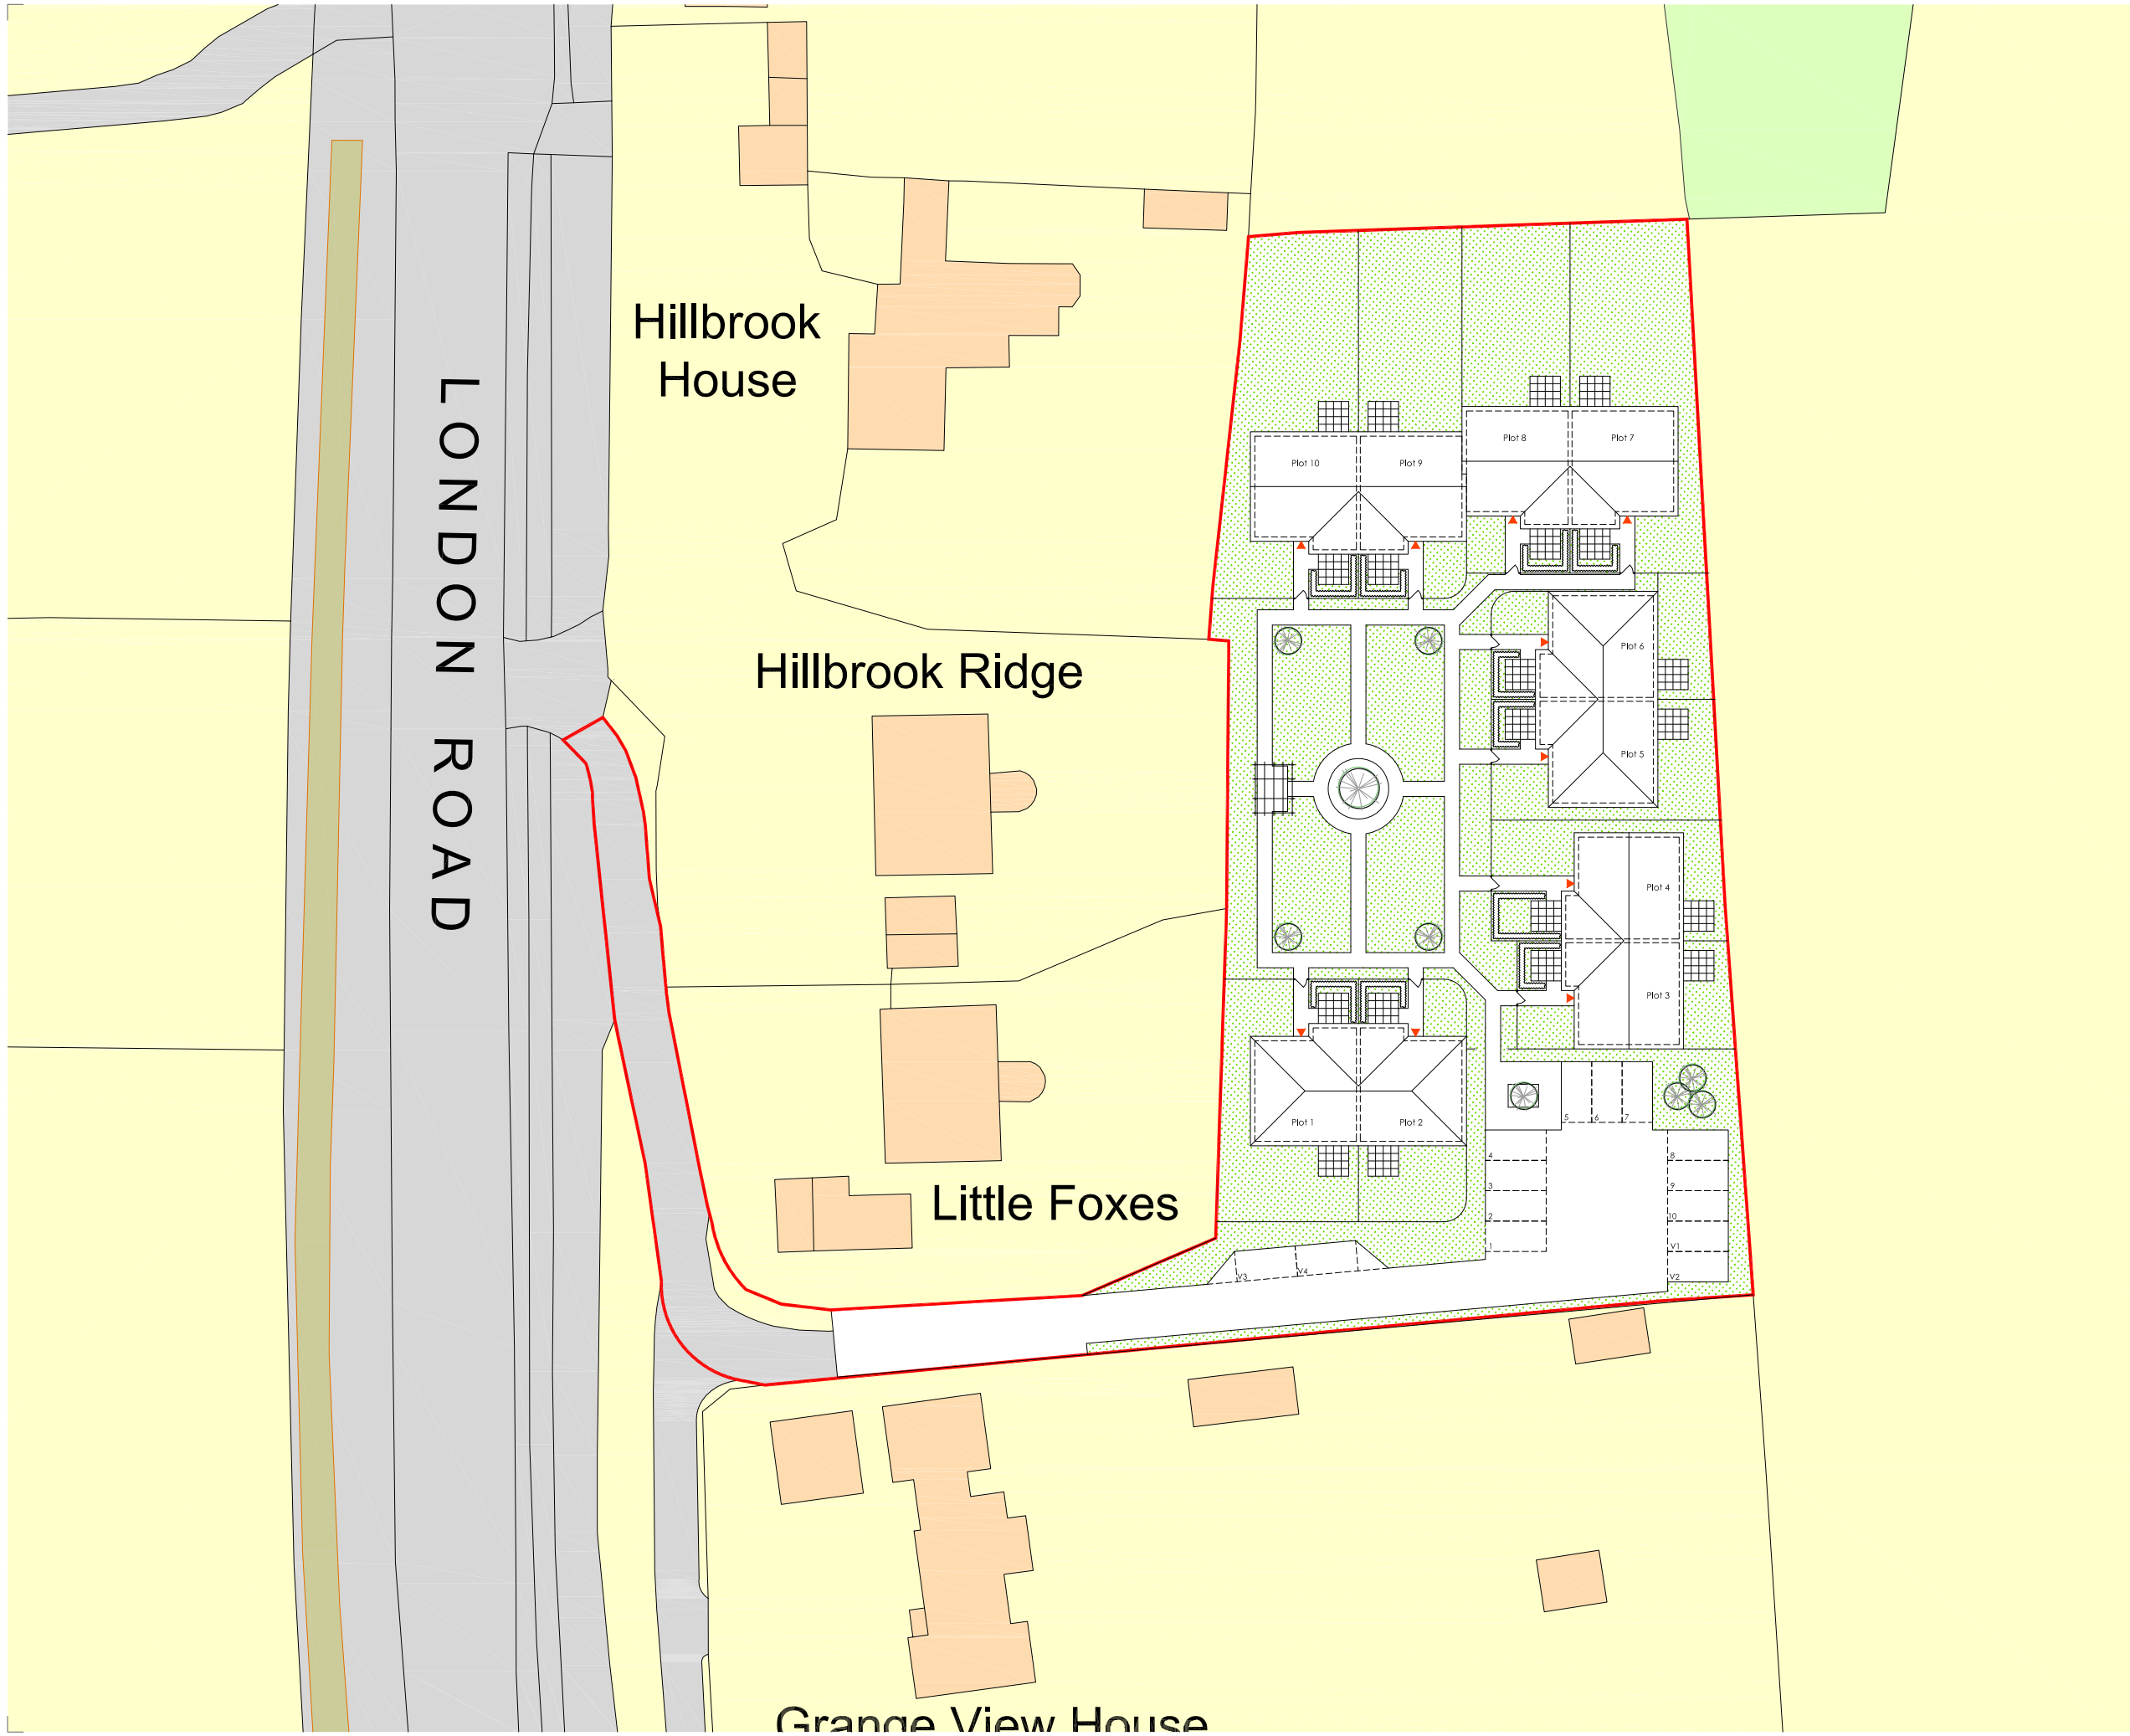

Disclaimer

This drawing is protected under the Copyright, Designs and Patents Act 1988. This drawing is protected by copyright of Devise Architecture & Design Ltd.

Devise Architecture & Design Ltd, Registered in England & Wales at 71-75 Shelton Street, Covent Garden, London, WC2H 9JQ Company No: 11782468

Sketch

This drawing is produced for SKETCH PURPOSES ONLY and is not to be used for construction.

This drawing illustrates a sketch proposal only and as such is subject to detailed site investigation, including ground conditions/contaminates, drainage design and planning/density negotiations. The layout may be based upon an enlargement of an O.S. sheet or other small scale plans and its accuracy needs to be verified by survey. CDM Regulations have not been fully considered.

Rev.	Description	Date
/	.	.

Notes

N

0 5m 10m 15m 20m 25m

1:500

DEVISE Architecture & Design
Badger Cottage,
17 Pyecombe Street,
Pyecombe,
West Sussex,
BN45 7EE
+44(0)7874652255
info@devisearchitecture.co.uk
www.devisearchitecture.co.uk

Client:	ALBANY HOMES
Project:	The Yard London Road Albourne West Sussex, BN6 9BJ
Title:	Proposed Site Plan
Status:	S K E T C H
Scale:	1:500
Date:	05/2023
Revision:	/
Sheet:	A1
Drg No:	DA 23 - 069 - 100 - SK