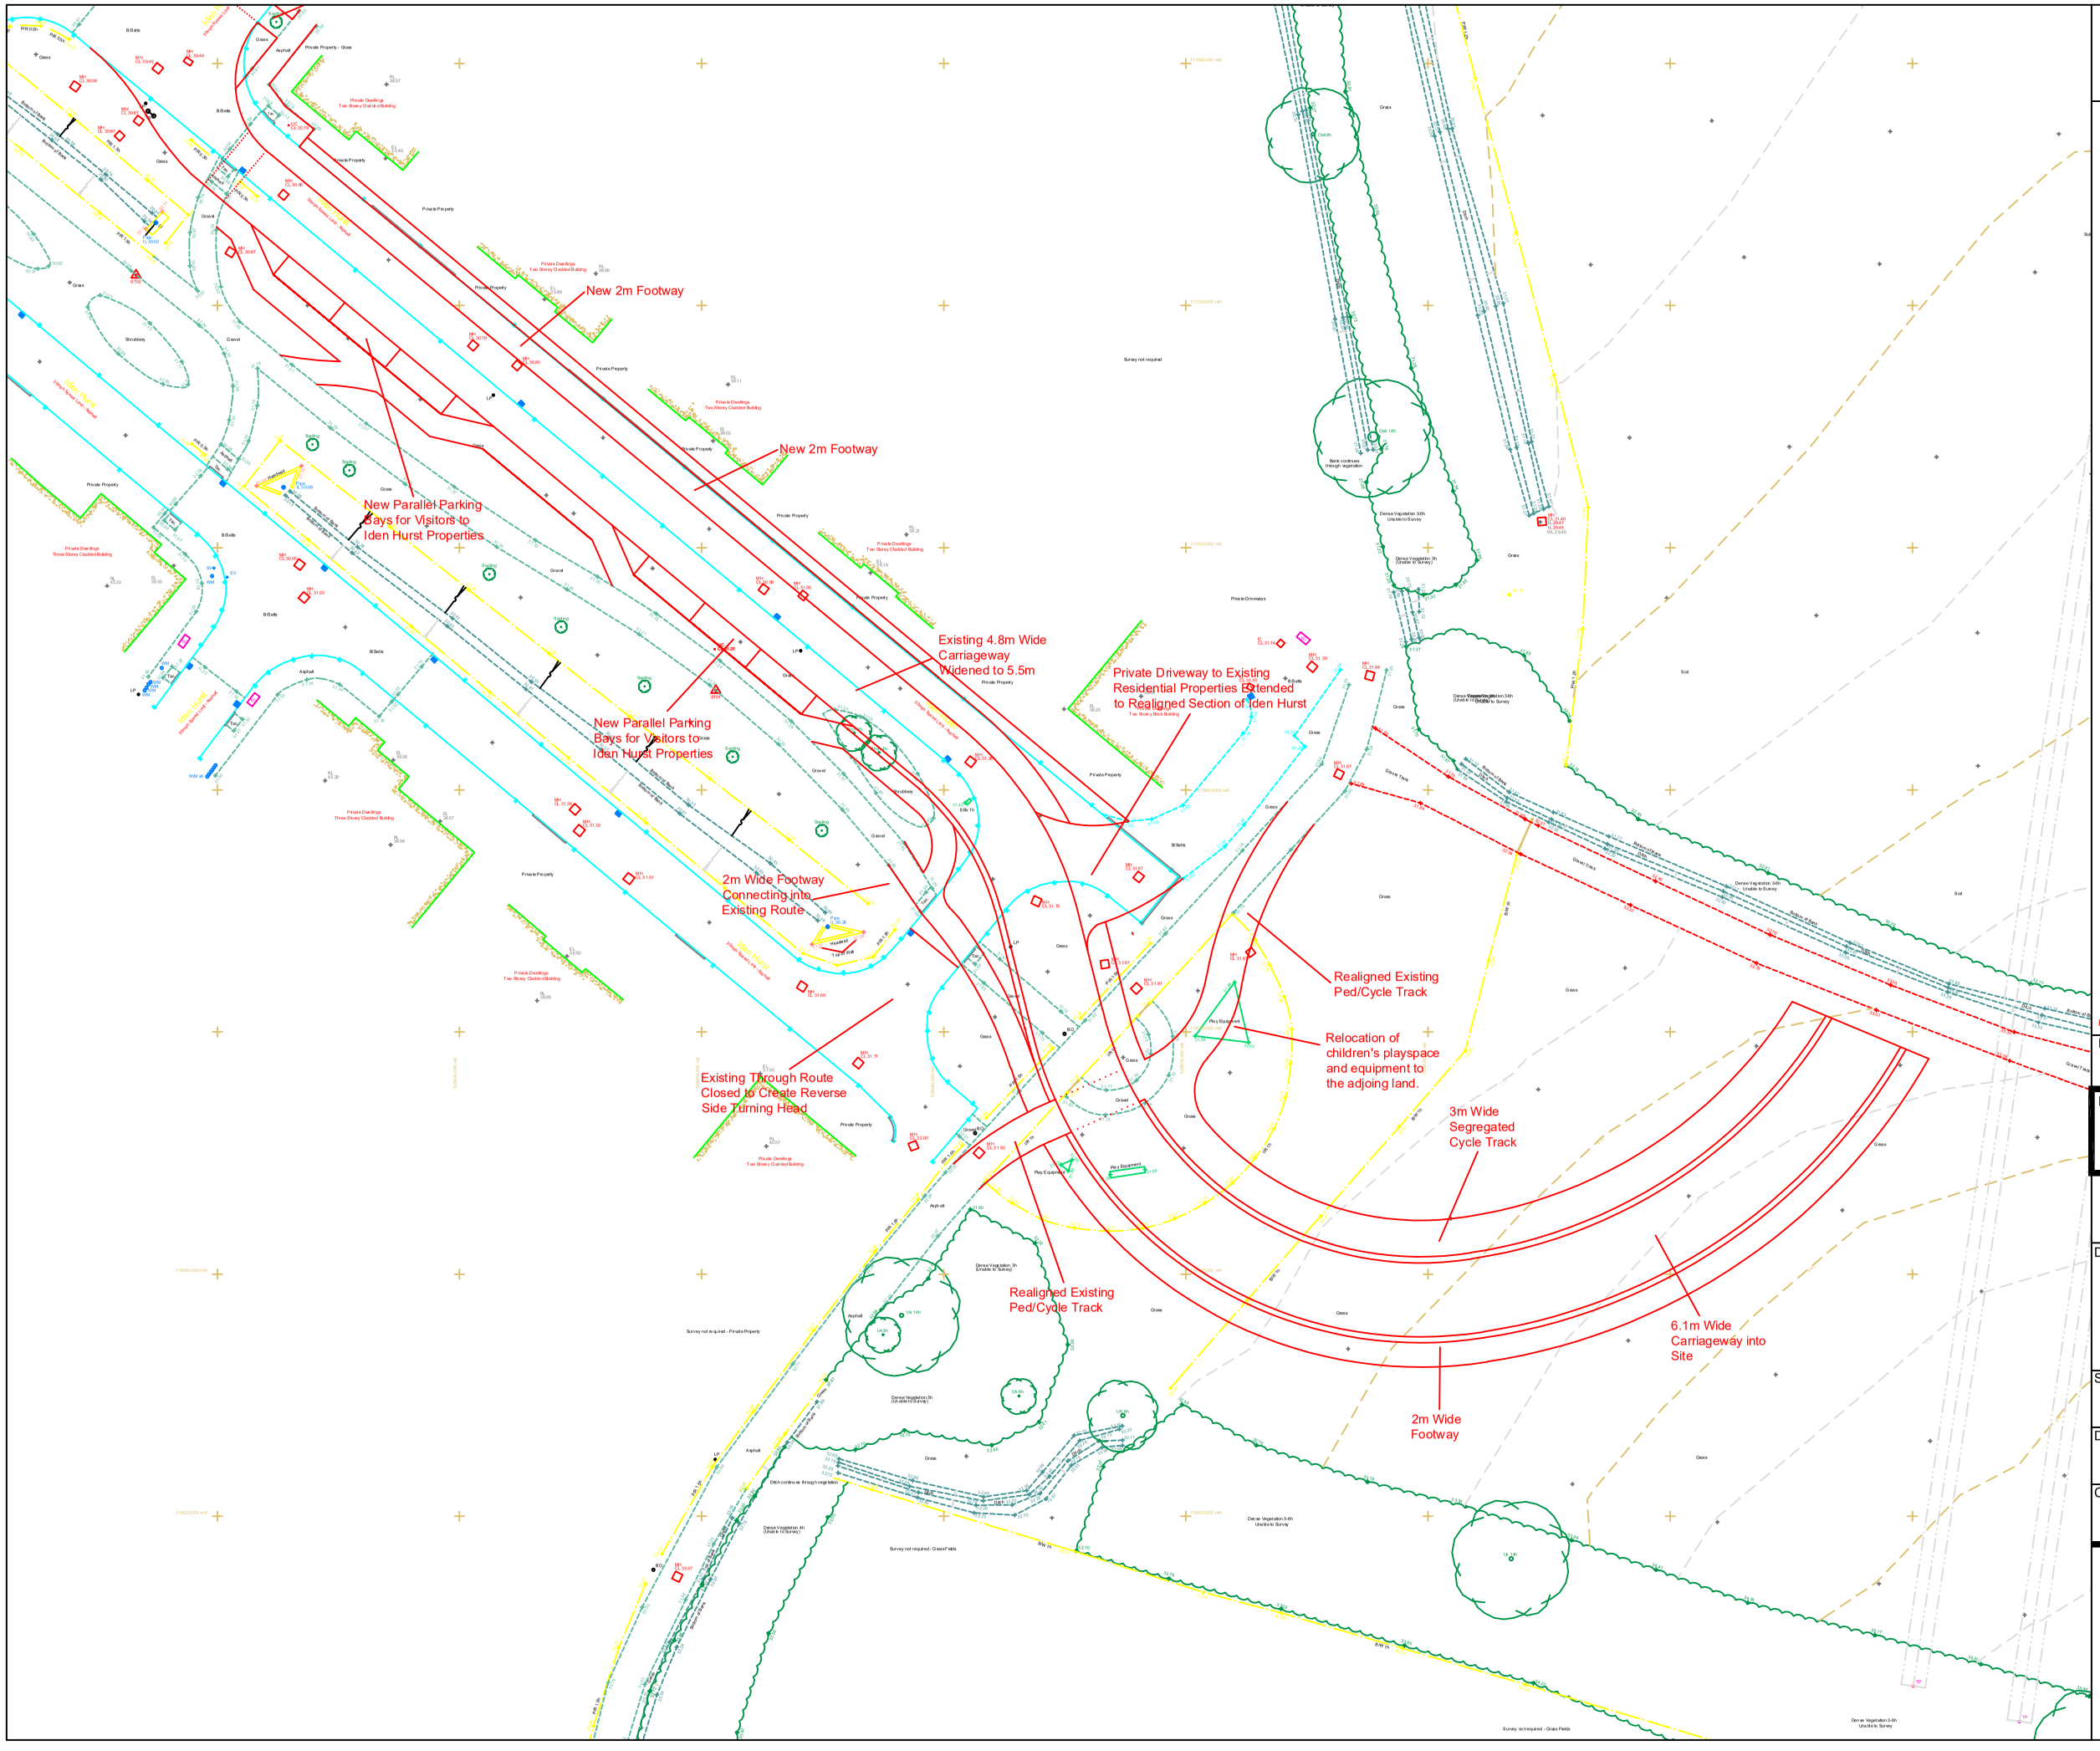


THIS DRAWING MAY BE USED ONLY FOR THE PURPOSE INTENDED AND ONLY WRITTEN DIMENSIONS SHALL BE USED

NOTES

Revision Details	By / Check	Date	Suffix
Relocation of childrens play space note added.	B.Yond.	20.10.26.	A

Drawing Number

SK22126-100

Chalkers Lane, Iden Hurst

Drawing Title

Option 1
Indicative Access Layout
from Iden Hurst

Scale at A3

NTS

Drawn	Approved
KAT	MAK
Check	**Date**
KAT	27/06/25

SK Transport Planning Ltd
Albion Wharf, 19 Albion Street
Manchester M1 5LN
Telephone (0161) 234 6509
Fax (0161) 236 7959

Plot Date : 20 October 2026 11:29:26

AutoCAD File Name : C:\Users\pmepham\AppData\Local\Microsoft\Windows\INetCache\Content.Outlook\ZAGXZHVF\77307BWLS-01_15 SKTP ACCESS.dwg