

Application for a premises licence

MSDC Ref:	LI/26/1804

Your Details

Your Details	
Address line 1	Freeths LLP

Premises

Premises Information	
Postal address of premises or, if none, ordnance survey map reference or description	Sussex House Perrymount Road Haywards Heath
Postcode	RH16 3FT
Non-domestic rateable value of premises.	£33001 - £87000

Applicant Type

Please state whether you are applying for a premises licence as:	a person other than an individual - i) as a limited company
--	---

Applicant Type

Please confirm one of the following	I am carrying on or proposing to carry on a business which involves the use of the premises for licensable activities
-------------------------------------	---

Applicants

Other Applicants

Other 1.0 Applicants	
Applicants first name	Aldi Stores Limited

Applicants last name	Aldi Stores Limited
Registered number (where applicable)	2321869
Description of applicant	Company

Operating Schedule

Operating Schedule	
When do you want the premises licence to start?	2027-02-01

Description of Premises

Operating Schedule	
Describe the premises	Supermarket selling food, alcohol, toiletries, clothing, hardware and electrical items.

Activities Guidance

Which types of licensable activity will you be provisioning?	Supply of alcohol
--	-------------------

Activities

Activity #1.0	
Supply of Alcohol	
Type of Activity	Supply of Alcohol
ActivityVerb	supply of alcohol
Please indicate standard days of Supply of Alcohol	Monday,Tuesday,Wednesday,Thursday,Friday,Saturday,Sunday
Please indicate the standard days and timings. Provide times using the 24 hour clock.	
Monday	
Monday from	06:00
Monday to	00:00
Tuesday	
Tuesday from	06:00
Tuesday to	00:00
Wednesday	
Wednesday from	06:00
Wednesday to	00:00
Thursday	
Thursday from	06:00
Thursday to	00:00
Friday	
Friday from	06:00

Friday to	00:00
Saturday	
Saturday from	06:00
Saturday to	00:00
Sunday	
Sunday from	06:00
Sunday to	00:00
Where will the supplied alcohol be consumed?	Off the premises
State any seasonal variations	N/A
Non standard timings. Where the club intends to use the premises for the supply of alcohol at different times from those listed above, please list	N/A

Activity #2.0

Hours premises is open to the public	
Type of Activity	Hours premises is open to the public
Please indicate standard days of Hours premises is open to the public	Monday,Tuesday,Wednesday,Thursday,Friday,Saturday,Sunday
Please indicate the standard days and timings. Provide times using the 24 hour clock.	
Monday	
Monday from	06:00
Monday to	00:00
Tuesday	
Tuesday from	06:00
Tuesday to	00:00
Wednesday	
Wednesday from	06:00
Wednesday to	00:00
Thursday	
Thursday from	06:00
Thursday to	00:00
Friday	
Friday from	06:00
Friday to	00:00
Saturday	
Saturday from	06:00
Saturday to	00:00
Sunday	
Sunday from	06:00
Sunday to	00:00
State any seasonal variations	N/A
Non standard timings. Where the club intends to use the premises for the at different times from those listed above, please list	N/A

Premises Supervisor

Premises Supervisor	
First name	Lisa
Last name	Gilligan

Adult Entertainment


Adult Entertainment	
Please highlight any adult entertainment or services, activities, or other entertainment or matters ancillary to the use of the premises that may give rise to concern in respect of children.	N /A

Objectives

Licensing Objectives	
Please list here steps you will take to promote all four licensing objectives together.	Aldi operate over 1000 stores in the UK. It is submitted that as a responsible operator, selling alcohol for consumption off the premises only, no conditions need to be attached to the premises licence other than the mandatory conditions specified in the Licensing Act 2003.
The prevention of crime and disorder	The applicant is a responsible retailer and takes appropriate measures to deter thieves and shoplifters. There are no other likely crime and disorder issues.
Public safety	 The applicant is a responsible retailer and takes appropriate measures to ensure the safety of those members of the public who visit the store. There are no public safety issues in particular that need to be addressed.
The prevention of public nuisance	 The applicant is a responsible retailer and takes appropriate measures to ensure the prevention of public nuisance. It has not been an issue in any of their other stores.
The protection of children from harm	 The applicant is a responsible retailer and takes appropriate measures to ensure the protection of children from harm. Procedures are in place to attempt to ensure at all times that no person under the age of eighteen is sold alcohol.

--

--	--

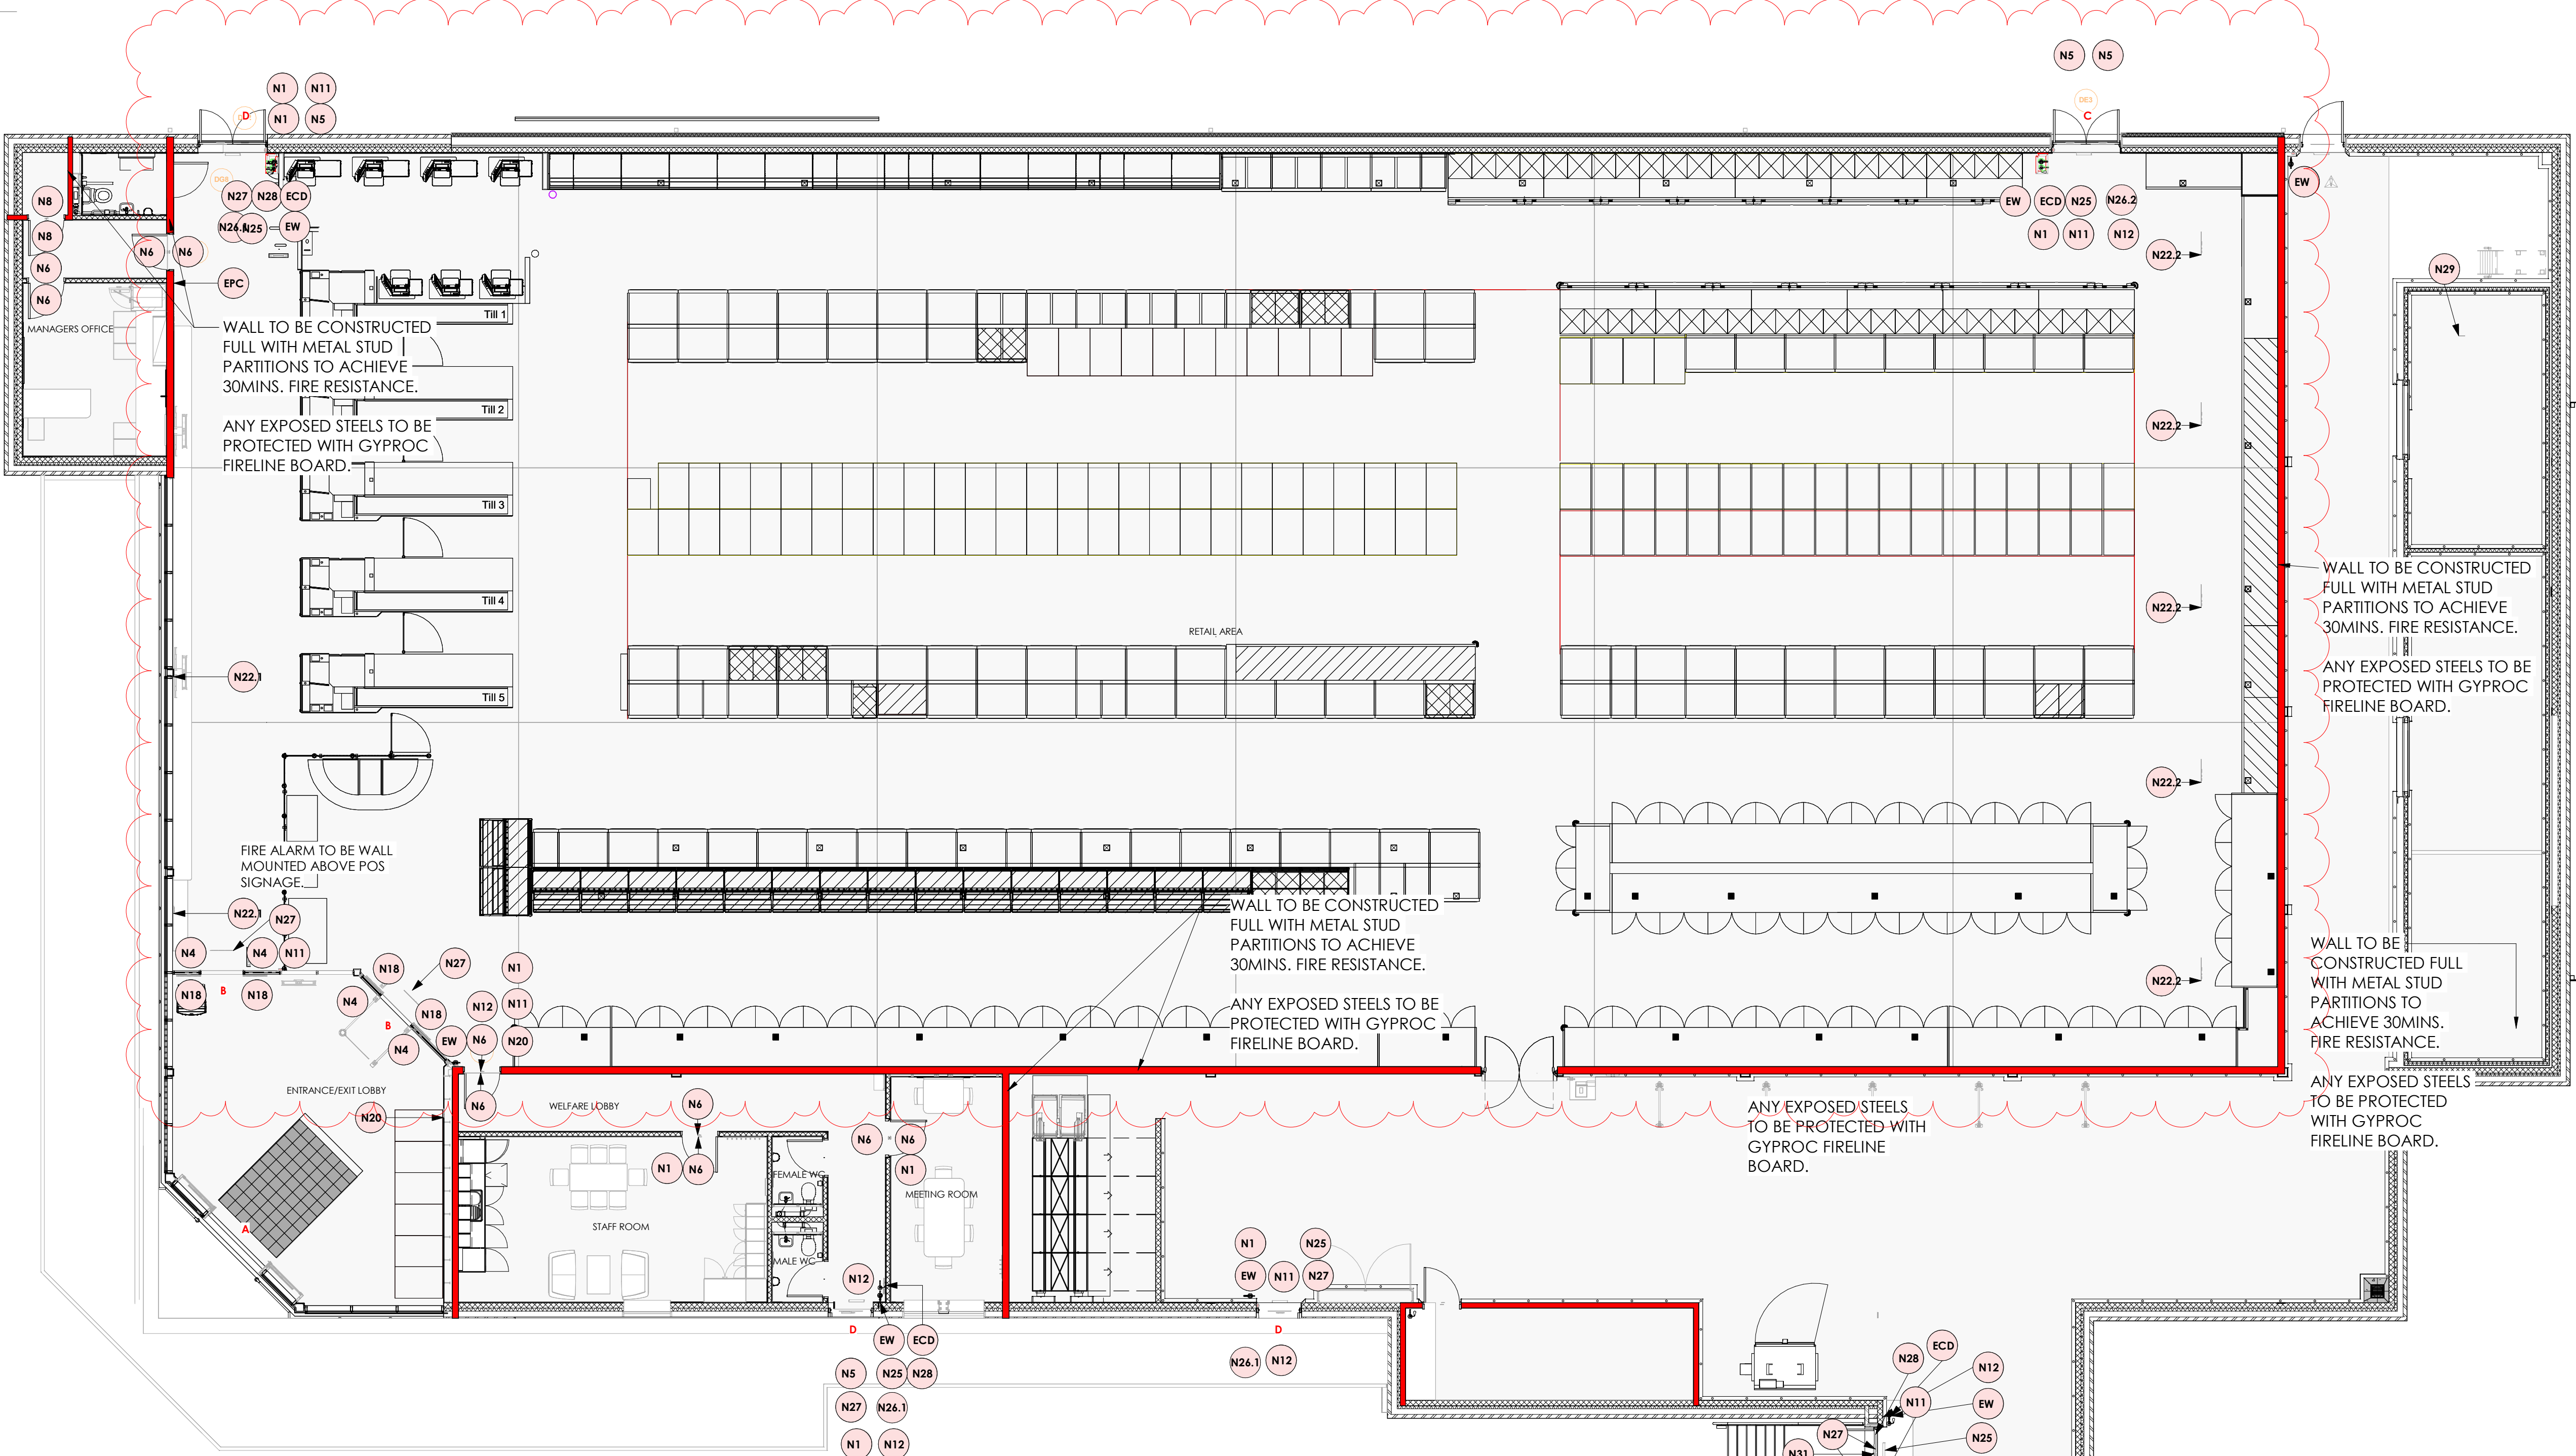

REV	DATE	DESCRIPTION	DRW	CHK
P01	30.10.2025	TENDER ISSUE	GDH	ROD
C01	27.01.2024	CONSTRUCTION ISSUE	MS	ROD
C02	10.06.2024	Warehouse Freezer updated from 16 to 20 pallets and DRS location indicated	MS	ROD
C03	27.07.2024	Canopy updated	MS	ROD
C04	15.10.2024	Shelving Layout and Tills added	MS	ROD

THE HARRIS GROUP LTD DOES NOT ACCEPT LIABILITY FOR ANY DEVIATION FROM OUR DRAWINGS OR SPECIFICATIONS.

THE HARRIS GROUP LTD DOES NOT ACCEPT LIABILITY FOR ANY COMPOSITE, INSULATION OR DECORATIVE PANELS.

FOR STRUCTURAL DETAILS REFER TO THE CONSULTING STRUCTURAL & CIVIL ENGINEERING DETAILED DESIGN DRAWINGS & SPECIFICATIONS.

FOR M+E INFORMATION, REFER TO THE M+E ENGINEERS AND SUB-CONTRACTOR'S DESIGN DRAWINGS & SPECIFICATIONS.

CONTRACT DRAWING
Signed by Contractor

Date:
Signed by Employer

Date:
CONTRACT DRAWING

NOTE:
FIRE ALARM/DETECTION SYSTEM TO COMPLY WITH BS 5839 PART 1 - 2017
EMERGENCY LIGHTING SYSTEM TO COMPLY WITH BS 5226 PART 1 - 2018
FIRE EXIT AND ASSORTED SIGNAGE TO COMPLY WITH BS 5499 PART 1 & 4

ESCAPE WIDTH ARE BASED ON A PROPOSED SALES FLOOR AREA OF 1356M2 AND AN OCCUPANCY OF 1 PERSON PER 5M2 (GIVING TOTAL OF 271 PERSONS)

CLEAR OPENING WIDTH TO DOORS
A = 2200MM CLEAR
B = 1100MM CLEAR
C = 1315MM CLEAR
D = 1014MM CLEAR

ALL AUTOMATIC DOORS TO BE PROVIDED WITH A FAIL SAFE DEVICE TO BS 7034 - PART 2 1996 TO ALLOW DOORS TO OPEN IN THE EVENT OF POWER FAILURE OR AN ACTIVATION OF THE FIRE ALARM
ALL EMERGENCY LIGHTING LOCATIONS TO THE MAIN CEILING GRID TO BE TO M+E CONSULTANTS REQUIREMENTS

NOTE:
FIRE SAFETY SIGNAGE TO COMPLY WITH BS 5499.
FIRE PLAN AND AISLE WIDTHS TO BE COORDINATED WITH THE LATEST MERCHANDISING DRAWINGS.

Client
ALDI - Aldi Stores Ltd.

Project Title
ALDI Haywards Heath

Project Address
**Sussex House,
Perrymount Road,
Haywards Heath, RH16 1DN**

Drawing Title
PROPOSED FIRE PLAN

THP Job No.	Originator	Zone	Level	Type	Rev
19971-(00)03	-THP	XX	00	DR	A
Drawing No.					Revision
79-E1678					C04
Drawn	Checked	Date	Scale	Size	
GDH	ROD	OCT. 2025	As indicated	A1	



GF
PROPOSED FIRE PLAN
1 : 100

FIRE SIGNAGE REFERENCES		
REF.	DESCRIPTION	IMAGE
N1	GENERAL FIRE ACTION NOTICE	
N4	DIRECTION ARROW, WHITE ARROW, BLUE BACKGROUND, CIRCLE	
N5	FIRE ESCAPE KEEP CLEAR, SELF ADHESIVE [EXTERNAL]	
N6	FIRE DOOR KEEP CLOSED, SELF ADHESIVE	
N8	FIRE DOOR KEEP LOCKED	
N11	FIRE ALARM CALL POINT	
N12	FIRE EXTINGUISHER, SELF ADHESIVE	
N18	NO ENTRY, CIRCLE	

FIRE SIGNAGE REFERENCES		
REF.	DESCRIPTION	IMAGE
N20	FIRE ALARM CONTROL PANEL INSIDE	
N21	DIRECTIONAL FIRE EXIT, RH, SELF ADHESIVE	
N22.1	DIRECTIONAL FIRE EXIT, LH, SELF ADHESIVE	
N22.2	DIRECTIONAL FIRE EXIT, LH, SELF ADHESIVE	
N25	ILLUMINATED FIRE EXIT, WALL MOUNTED	
N26.1	PUSH BAR TO OPEN, SELF ADHESIVE	
N26.2	2 X PUSH BAR TO OPEN, SELF ADHESIVE (DOUBLE DOOR)	
N27	DIRECTIONAL FIRE EXIT, DOWN	
N28	EMERGENCY ESCAPE KEEP CLEAR - "EMERGENCY EXIT THIS AREA MUST BE KEPT CLEAR AT ALL TIMES"	

ALL SIGNAGE REFERENCES TAKEN FROM STOCKSIGNS CATALOGUE.
ALL SCREW HEADS TO BE WHITE AND EXTERNAL DOOR SIGNS TO HAVE DOUBLE SIDED TAPE TO PREVENT BOWING.

FIRE SIGNAGE REFERENCES		
REF.	DESCRIPTION	IMAGE
N29	AUTHORISED PERSONNEL, SELF ADHESIVE	
N30	PRESS LEVER TO OPEN	
N31	THIS STORE IS FITTED WITH A CO2 REFRIGERATION SYSTEM	

FIRE EXTINGUISHER SCHEDULE					
ROOM	Ref.	TYPE	LABEL COLOUR	MOUNTING	COMMENTS
LOADING BAY	ECD	CARBON DIOXIDE	BLACK	WALL MOUNTED	ADJACENT TO DE6
PLANT ROOM	ECD	CARBON DIOXIDE	BLACK	WALL MOUNTED	ADJACENT TO DE6
RETAIL AREA	ECD	CARBON DIOXIDE	BLACK	ON STAND	ADJACENT TO DE3
RETAIL AREA	ECD	CARBON DIOXIDE	BLACK	ON STAND	ADJACENT TO DE3
RETAIL AREA	ECD	CARBON DIOXIDE	BLACK	ON STAND	ADJACENT TO DE3
WELFARE LOBBY	ECD	CARBON DIOXIDE	BLACK	WALL MOUNTED	ADJACENT TO DE4

LOADING BAY	EW	WATER (HYDROSPRAY)	RED	WALL MOUNTED	ADJACENT TO DE6
NIGHT CHILLER	EW	WATER (HYDROSPRAY)	RED	WALL MOUNTED	ADJACENT TO DE6
NIGHT CHILLER	EW	WATER (HYDROSPRAY)	RED	WALL MOUNTED	
RETAIL AREA	EW	WATER (HYDROSPRAY)	RED	WALL MOUNTED	
RETAIL AREA	EW	WATER (HYDROSPRAY)	RED	ON STAND	ADJACENT TO DE3
RETAIL AREA	EW	WATER (HYDROSPRAY)	RED	ON STAND	ADJACENT TO DE3
WELFARE LOBBY	EW	WATER (HYDROSPRAY)	RED	WALL MOUNTED	ADJACENT TO DE4

8
TOTAL: 14

TYPICAL PLANT ROOM PENETRATION
SCALE: 1:5

